


LEGEND:

- PROPERTY BOUNDARY
- EASEMENT
- 10m FIRE BUFFER ZONE
- 20m ARRAY DESIGN BOUNDARY BUFFER
- CLASS 1 ACCESS TRACK 6m WIDE (MCOX)
- CLASS 2 ACCESS TRACK 4m WIDE (MCOX)
- PERIMETER FENCE
- LIVESTOCK FENCE
- BLOCK BOUNDARY
- INVERTER AND MV STATION
- ABORIGINAL/CULTURAL AVOIDANCE AREA
- RAIL LINE

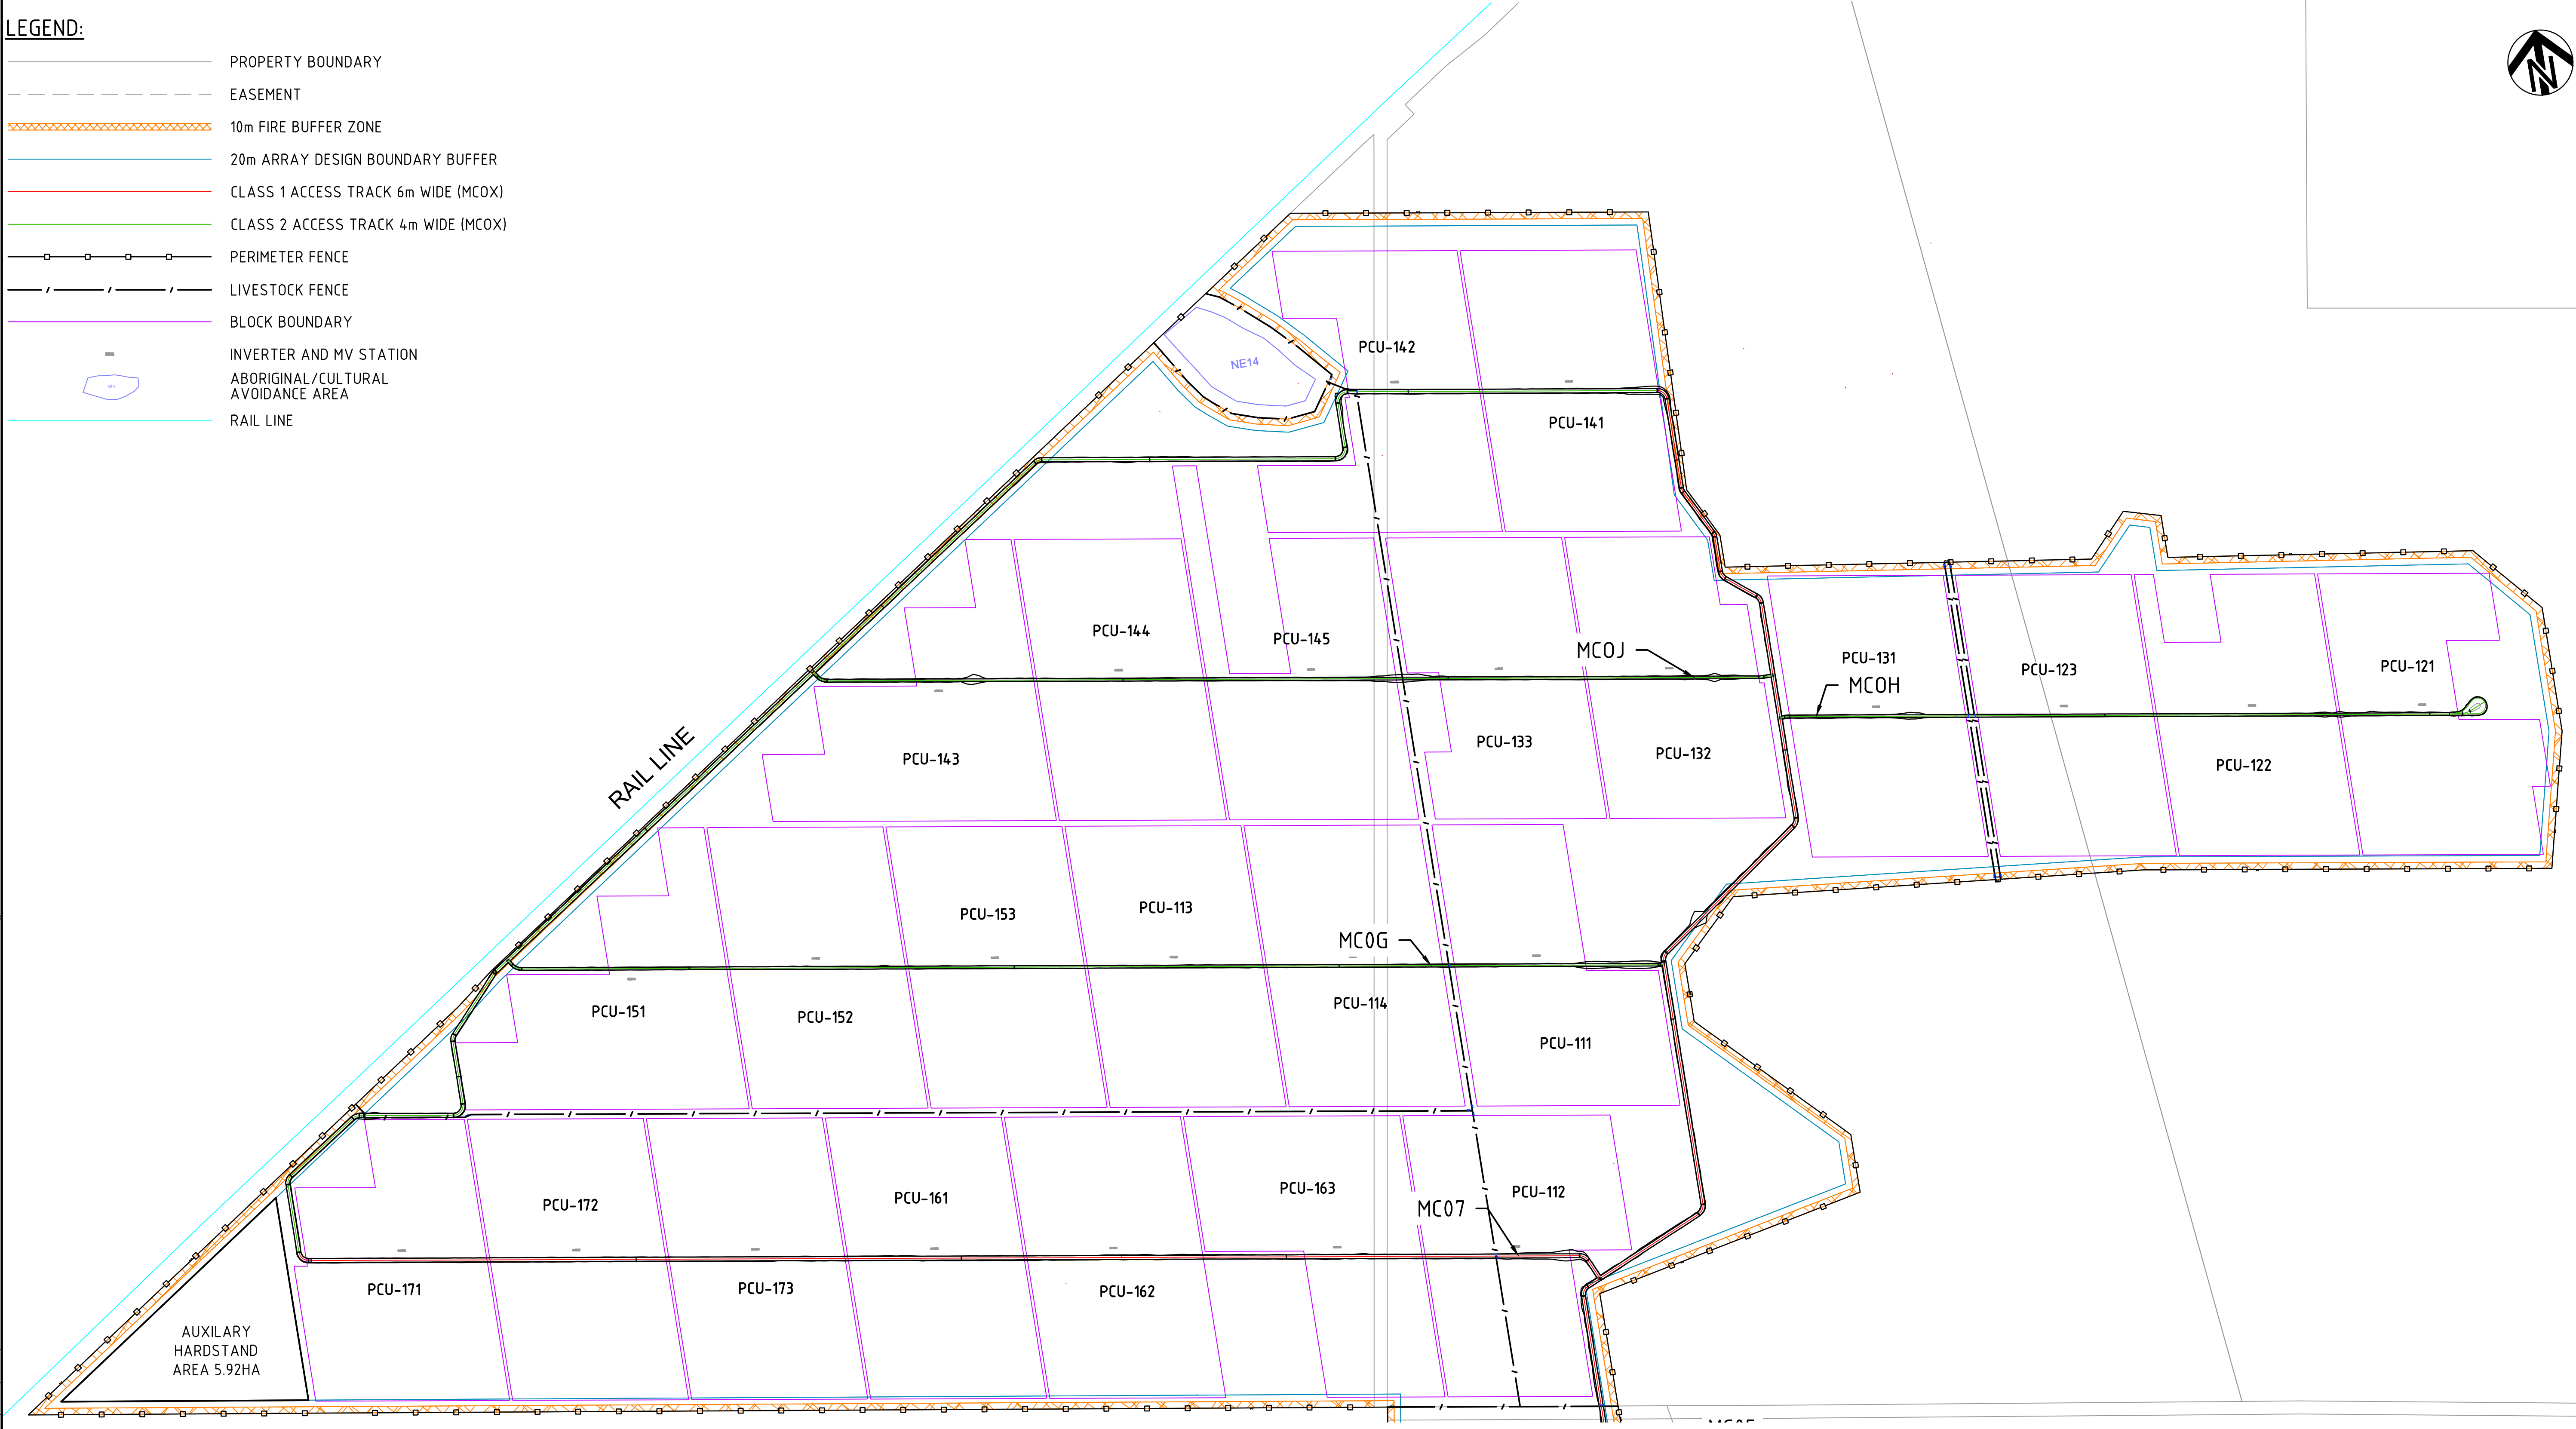

CONTINUES ON DRG NESF1-SMEC-GN-00GRL-DWG-009

150 mm ON ORIGINAL

DRAWING FILE LOCATION / NAME
V:_Vault\Projects\3001\30018016\110_CADD\CAD\DWG\01_GE_General\NESF1-SMEC-GN-00GRL-DWG-008.dwg

EXTERNAL REFERENCE FILES

X:\30018016_NESF_A1

X:\SF_LAYOUT

X:\SUBSETN

X:\SHEETN

X:\LEGEND

X:\FENCE

X:\MCOX

X:\DRDS

X:\SCAD

X:\PANEL-LBL

X:\PANEL-SET

X:\CADASTRAL

REV
0

DATE
30.06.2021

AMENDMENT / REVISION DESCRIPTION
ISSUED FOR CONSTRUCTION

WVR No
142

APPROVAL
AC

TITLE
DRAFTER
DRAFTING CHECK
DESIGNER
DESIGN CHECK
PROJECT MANAGER
PROJECT DIRECTOR

NAME
N.PHILLIPS
C.BODE
T.WOOD
N.RUDLAND
J.TOM
A.COSTA

PLOT DATE
30 Jun 2021

TIME
17:53:16

DRAWING TO BE SCALED FROM A1 SHEET
DRAWING TO BE PRINTED IN COLOUR

SCALE 1:5000

The information contained herein remains the property of SMEC/GLC and is to be used only in conjunction with the performance of work for SMEC/GLC. Reproduction in whole or part without written permission is expressly forbidden.

DESIGNER


Member of the Surlana Jurong Group
© ABN 47 065 475 149

SMEC PROJECT No 30018016

PRINCIPAL


CLIENT


CLIENT PROJECT NUMBER 685.19007

PROJECT TITLE
NEW ENGLAND SOLAR FARM
SITE LAYOUT DRAWING
ZONE A

SCALE
AS NOTED

PROJECT / DRAWING No
NESF1-SMEC-GN-00GRL-DWG-008

REVISION
0

FOR CONSTRUCTION

[illegible]

150 mm ON ORIGINAL

A1



CONTINUES ON DRG NESF1-SMEC-CW-00GRL-DWG-010

CONTINUES ON DRG
NESF1-SMEC-CW-00GRL-DWG-010

LEGEND:

- PROPERTY BOUNDARY
- EASEMENT
- 10m FIRE BUFFER ZONE
- 20m ARRAY DESIGN BOUNDARY BUFFER
- CLASS 1 ACCESS TRACK 6m WIDE (MCOX)
- CLASS 2 ACCESS TRACK 4m WIDE (MCOX)
- PERIMETER FENCE
- LIVESTOCK FENCE
- BLOCK BOUNDARY
- INVERTER AND MV STATION
- ABORIGINAL/CULTURAL AVOIDANCE AREA
- TRANSGRID EASEMENT

FUTURE NESF
STAGE 2

DRAWING FILE LOCATION / NAME				PLOT DATE		TIME	
V:_Vault\Projects\3001\30018016\110_CADD\CAD\DWG\01_GE_General\NESF1-SMEC-GN-00GRL-DWG-011.dwg				30 Jun 2021		17:57:27	
EXTERNAL REFERENCE FILES				WVR No.	APPROVAL	TITLE	NAME
X:\30018016_NESF_A1 X:\SF_LAYOUT X:\SUBSETN X:\SUBSETN-0000 X:\LEGEND X:\DRGA X:\DRGA-0000 X:\FENCE X:\FENCE-0000 X:\SCAD X:\PANEL-LBL X:\PANEL-LBL-0000 X:\ENVIRO-BET	REV	DATE	AMENDMENT / REVISION DESCRIPTION	142	AC	DRAFTER	N.PHILLIPS
	0	30.06.2021	ISSUED FOR CONSTRUCTION			DRAFTING CHECK	C.BODE
						DESIGNER	T.WOOD
						DESIGN CHECK	N.RUDLAND
						PROJECT MANAGER	J.TOM
						PROJECT DIRECTOR	A.COSTA

DRAWING TO BE SCALED FROM A1 SHEET
DRAWING TO BE PRINTED IN COLOUR

SCALE 1:5000 50 0 100 200

The information contained herein remains the property of SMEC/GLC and is to be used only in conjunction with the performance of work for SMEC/GLC. Reproduction in whole or part without written permission is expressly forbidden.


DESIGNER



SMEC PROJECT No 30018016

FOR CONSTRUCTION

PRINCIPAL

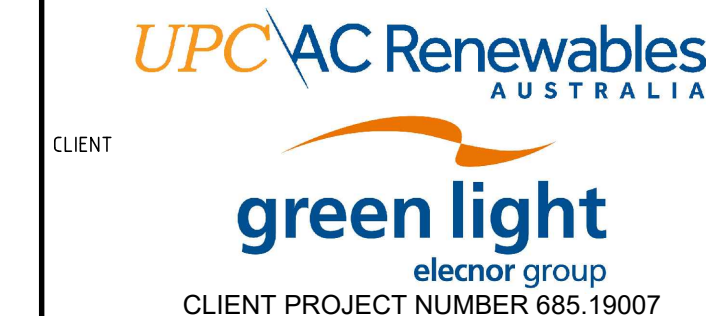

CLIENT

PROJECT TITLE

NEW ENGLAND
SOLAR FARM
SITE LAYOUT DRAWING
ZONE D

SCALE

AS NOTED

PROJECT / DRAWING No.

NESF1-SMEC-GN-00GRL-DWG-011

REVISION

0